REVISION HISTORY				
REV	DATE	DESCRIPTION	BY	CHKD
3	30/04/2025	ECN2025-0500	BS	JM

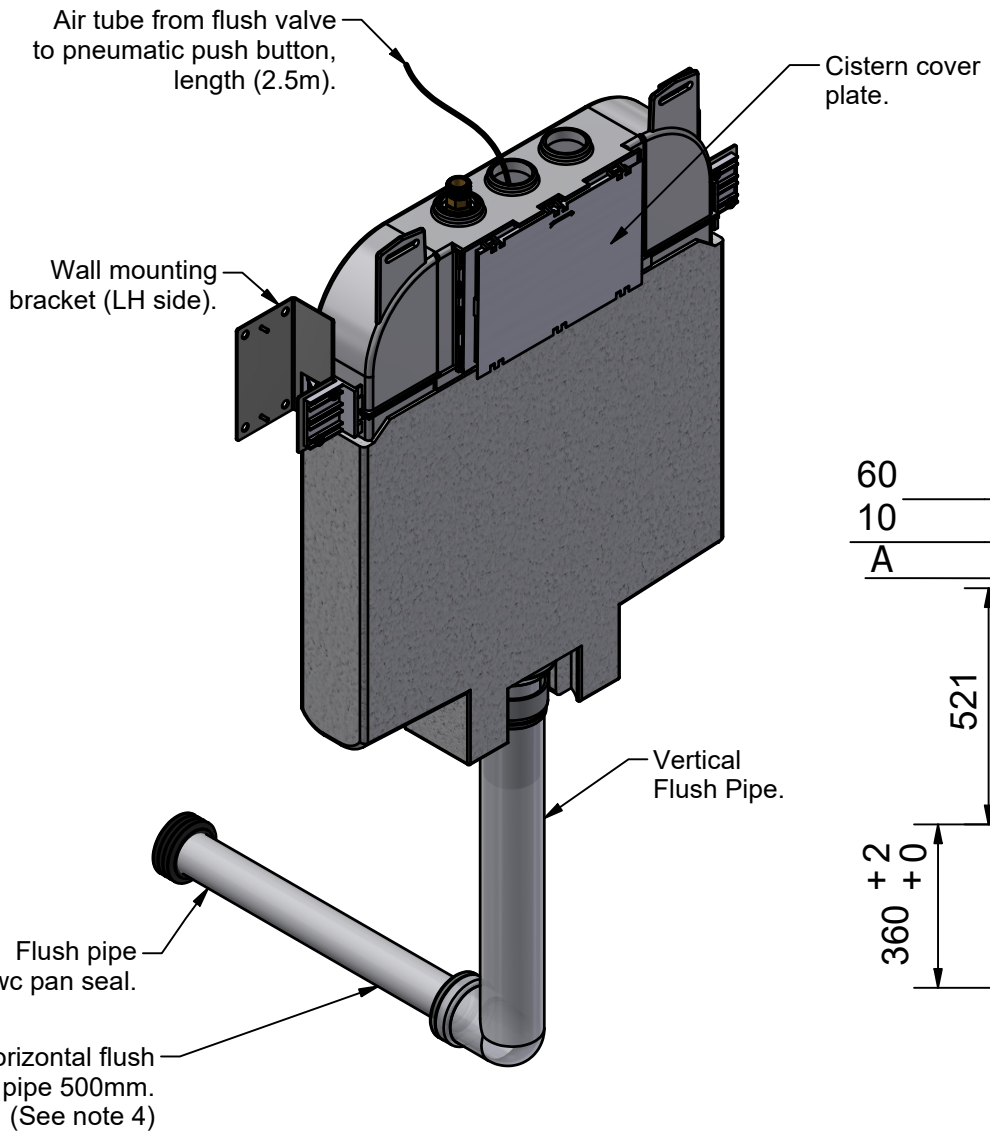

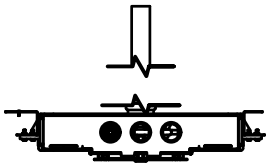

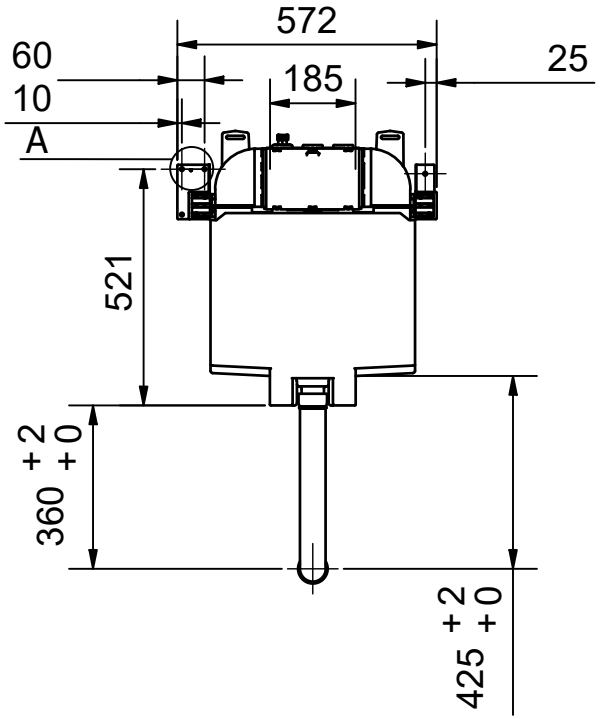

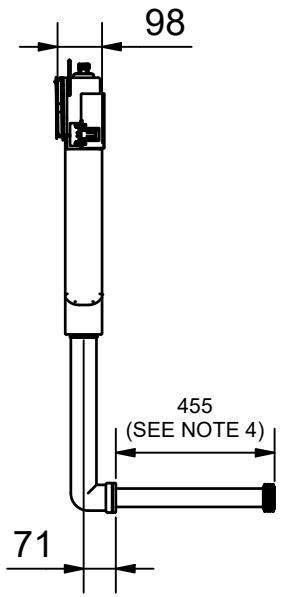

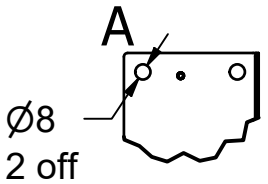

Notes:

1. The CIST19-PNEU-2-AUS cistern requires a push button to operate the pnuematic air pump, this is sold separately.
2. Drawings are available showing a typical installation layout such as INS-CWC-156-CIST19-PNEU-2-AUS.
3. Ensure that the cistern is installed in line with local water regulations/standards.
4. Horizontal flush pipe can be cut to required length for installation, refer to manual for the correct process.

© 2025 Copyright THIS DRAWING IS THE PROPERTY OF WALLGATE LIMITED AND IS ISSUED ON THE STRICT UNDERSTANDING THAT THE INFORMATION CONTAINED WILL NOT BE REPRODUCED, COPIED OR USED WITHOUT PRIOR AGREEMENT OF WALLGATE LTD.

Wallgate
ROBUST. INNOVATIVE. WASHROOMS

TITLE: WC CISTERN, PNEUMATIC FLUSH VALVE.

Drg No: CIST19-PNEU-2-AUS

Model/Client/Project:

MATERIAL: N/A

FINISH: N/A

Limits: (unless stated)
± 0.25mm (sheetmetal)
± 0.10mm (machined)
± 2.00mm (pattern)
± 5.00mm (moulded)

All dimensions in mm,
All angles 90˚(unless stated)

Scale: NTS

A4 3rd

t: +44 (0) 1722 744 594 f: +44 (0) 1722 742 096 e: sales@wallgate.com w: www.wallgate.com Company Reg No. 156022